Note:

1. Met Mast exact detail may differ depending on the selected manufacturer.
2. Finished level of the mast to match ground conditions.
3. Mast/foundation orientation to be confirmed with met mast supplier.
4. Earthing and ducting requirements to be confirmed with met mast supplier and forwarded to foundation designer

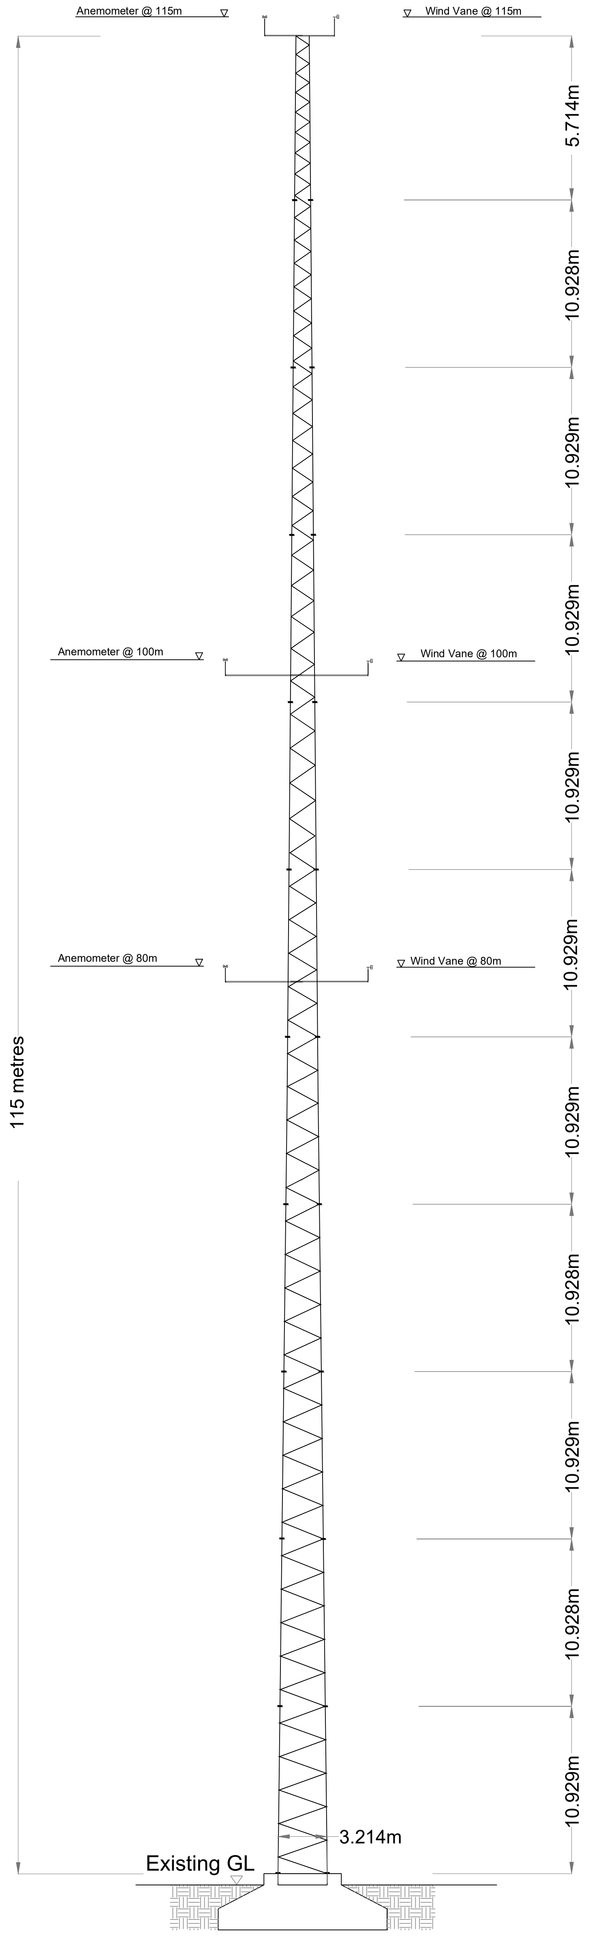

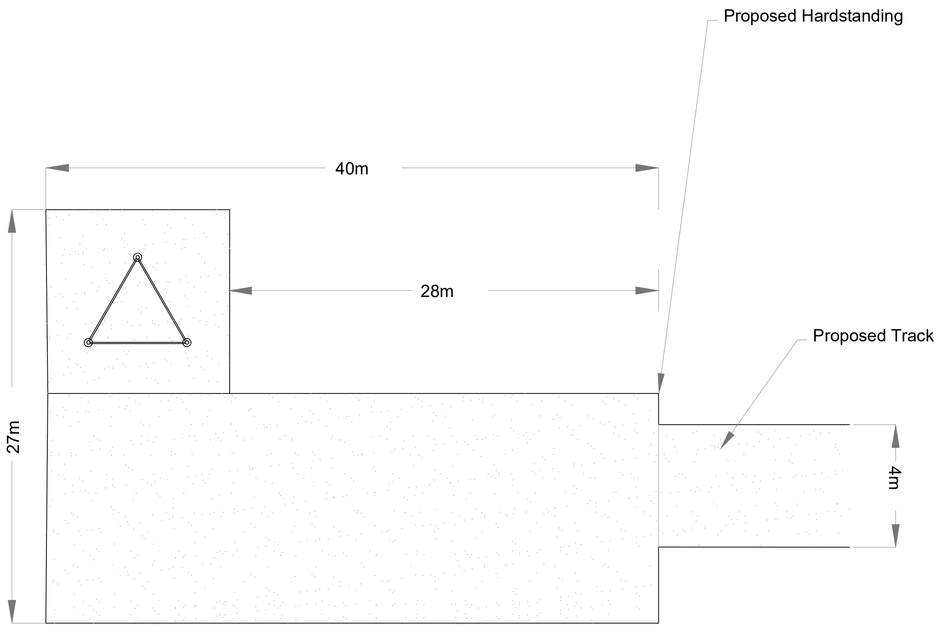

Met Mast Compound Plan

DRAWING TITLE:

Met Mast

PROJECT TITLE: **Ballivor Wind Farm, Co. Meath & Co. Westmeath**	
DRAWING BY: **BS**	CHECKED BY: **JMcD**
PROJECT No.: **191137**	DRAWING No.: **191137 - 82**
SCALE: **1:200 @ A1**	DATE: **27.03.2023**

Bord na Móna